FRENCHMAN'S RESERVE PCD - PLAT "B"

BEING A REPLAT OF TRACT B, FRENCHMAN'S RESERVE PCD – PLAT ONE
AS RECORDED IN PLAT BOOK 92, PAGE 11–20,
PALM BEACH COUNTY, FLORIDA

LYING IN SECTION 31,
TOWNSHIP 41 SOUTH, RANGE 43 EAST, CITY OF PALM BEACH
GARDENS, PALM BEACH COUNTY, FLORIDA.

SEPTEMBER, 2002 SHEET 2 OF 3

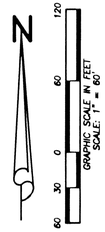

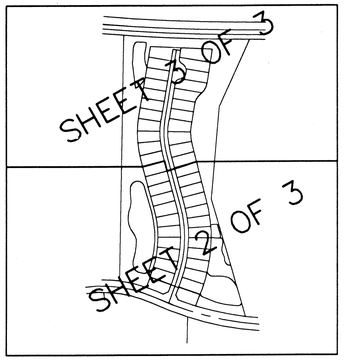

103

STATE OF FLORIDA
COUNTY OF PALM BEACH
THIS PLAT WAS FILED FOR
RECORD AT _____ M.
THIS _____ DAY OF _____
A.D. 2002 AND DULY RECORDED
IN PLAT BOOK _____ ON
PAGES _____ AND _____.

DOROTHY H. WILKEN
CLERK CIRCUIT COURT

BY: _____
DEPUTY CLERK

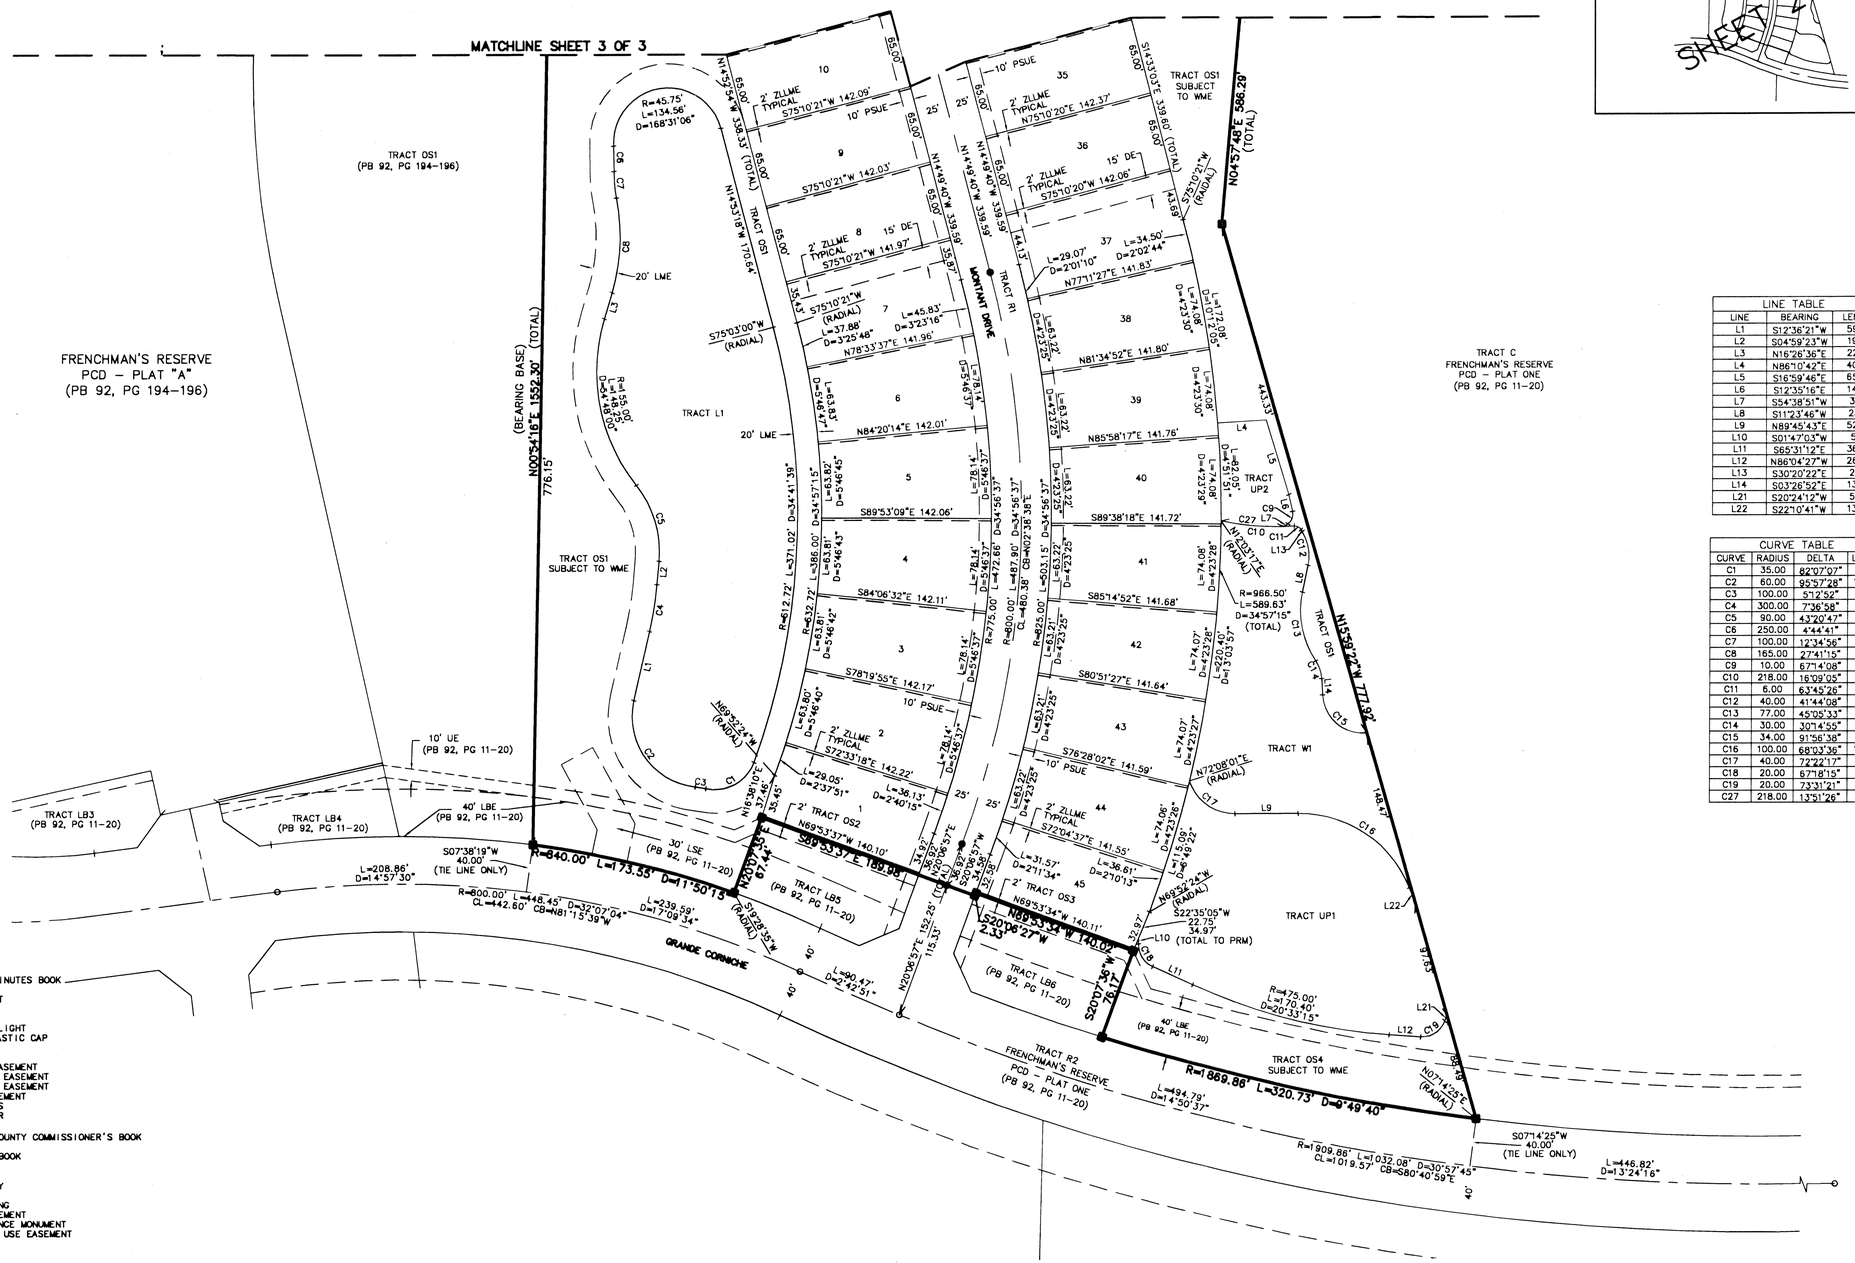
MATCHLINE SHEET 3 OF 3
FRENCHMAN'S RESERVE PCD – PLAT "A" (PB 92, PG 194–196)
TRACT OS1 (PB 92, PG 194–196)
TRACT OS1 SUBJECT TO WME
TRACT C FRENCHMAN'S RESERVE PCD – PLAT ONE (PB 92, PG 11–20)
TRACT OS1 SUBJECT TO WME
TRACT OS1
TRACT R1
MONTANT DRIVE
TRACT L1
TRACT OS2
TRACT OS3
TRACT W1
TRACT UP1
TRACT UP2
TRACT OS4 SUBJECT TO WME
TRACT R2 FRENCHMAN'S RESERVE PCD – PLAT ONE (PB 92, PG 11–20)
TRACT LB1 (PB 92, PG 11–20)
TRACT LB3 (PB 92, PG 11–20)
TRACT LB4 (PB 92, PG 11–20)
TRACT LB5 (PB 92, PG 11–20)
TRACT LB6 (PB 92, PG 11–20)
GRANDE CORNICHE
10' UE (PB 92, PG 11–20)
40' LBE (PB 92, PG 11–20)
30' LSE (PB 92, PG 11–20)
20' LME
10' PSUE
15' DE
2' ZLLME TYPICAL
(BEARING BASE) N00°54'16"E 1552.30' (TOTAL)
776.15'
N14°53'54"W 338.33' (TOTAL)
N14°49'40"W 339.59'
N14°53'18"W 170.64'
S14°33'03"E 339.60' (TOTAL)
N01°57'48"E 586.29' (TOTAL)
S75°03'00"W (RADIAL)
S75°10'21"W (RADIAL)
N69°53'24"W (RADIAL)
S78°28'55"W (RADIAL)
N72°08'01"E (RADIAL)
N01°14'25"E (RADIAL)
S75°10'21"W 142.09'
S75°10'21"W 142.03'
S75°10'21"W 141.97'
N75°10'20"E 142.37'
S75°10'20"W 142.06'
N77°11'27"E 141.83'
N81°34'52"E 141.80'
N85°58'17"E 141.76'
S89°38'18"E 141.72'
S85°14'52"E 141.68'
S80°51'27"E 141.64'
S76°28'02"E 141.59'
S72°04'37"E 141.55'
N84°20'14"E 142.01'
S89°53'09"E 142.06'
S84°06'32"E 142.11'
S78°19'55"E 142.17'
S72°33'18"E 142.22'
N78°33'37"E 141.96'
S89°53'37"W 140.10'
S89°53'37"E 189.98'
N89°53'34"W 140.11'
S20°06'27"W 2.33'
S20°06'27"W 78.17'
N20°06'27"E 115.33'
N20°06'27"E 67.44'
R=640.00' L=173.58' D=11°50'15"
L=208.86' D=14°57'30"
L=239.59' D=17°08'34"
R=1869.88' L=320.73' D=9°49'40"
L=494.79' D=14°50'37"
R=1909.88' L=1032.08' D=30°57'45" CL=1019.57' CB=S80°40'59"E
L=446.82' D=13°24'16"
S07°38'19"W 40.00' (TIE LINE ONLY)
S07°14'25"W 40.00' (TIE LINE ONLY)
S22°35'05"W 22.75' 34.97' (TOTAL TO PRM)
N15°59'22"W 772.92'
148.47'
91.83'
R=475.00' L=170.40' D=20°33'15"
R=966.50' L=589.63' D=34°57'15" (TOTAL)
R=55.00' L=148.20' D=154°48'00"
R=45.75' L=134.56' D=168°31'06"
R=612.72' L=371.02' D=34°41'39"
R=386.00' L=63.81' D=9°28'42"
