DOCKSIDE AT JUPITER HARBOUR

BEING A REPLAT OF PARCELS "F" AND "H", PLAT OF JUPITER HARBOUR, AS RECORDED IN PLAT BOOK 56, PAGES 5 THROUGH 7, LYING IN SECTION 31, TOWNSHIP 40 SOUTH, RANGE 43 EAST, TOWN OF JUPITER, PALM BEACH COUNTY, FLORIDA

MARCH 2003

LEGEND

D.E. - DRAINAGE EASEMENT
U.E. - UTILITY EASEMENT
EASE. - EASEMENT
A.E. - ACCESS EASEMENT
L.A.E. - LIMITED ACCESS EASEMENT
P.A.E. - PEDESTRIAN ACCESS EASEMENT
R.M.E. - RECIPROCAL MAINTENANCE EASEMENT
O.R.B. - OFFICIAL RECORD BOOK
P.B. - PLAT BOOK
PG. - PAGE
MEAS. - MEASURED
P.C. - POINT OF CURVATURE
A - ARC LENGTH
R - RADIUS
© - CENTRAL ANGLE
■ SET PERMANENT REFERENCE MONUMENT STAMPED L.S. # 4699 (P.R.M.)

GRAPHIC SCALE

(IN FEET)
1 inch = 15 ft.

EASEMENT DETAILS

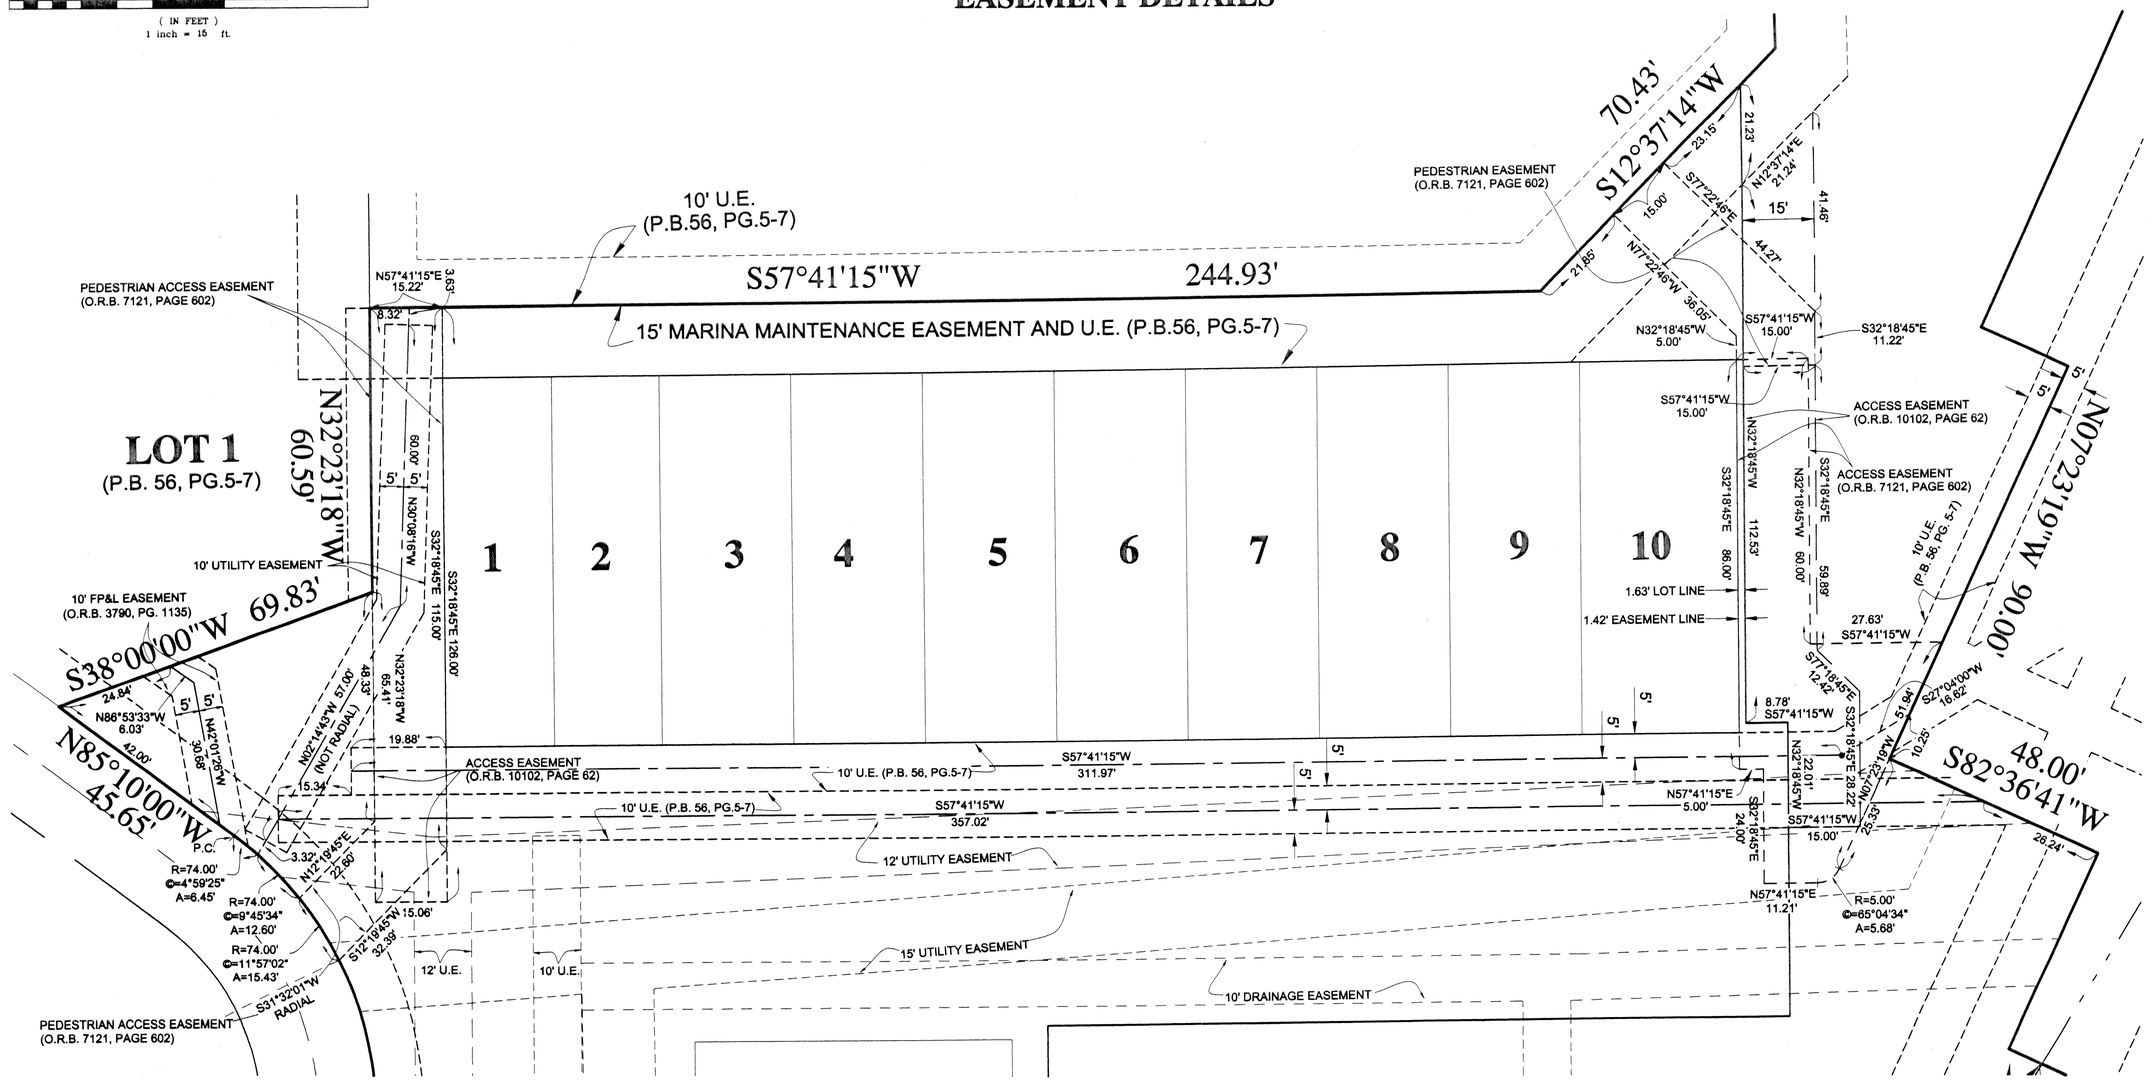

SHEET 3 OF 3

DAILEY
AND ASSOCIATES, INC.
Surveying and Mapping
112 N. U.S. HIGHWAY NO. 1
TEQUESTA, FLORIDA 33469
PHONE: (561) 746-8424