BOTANICA

BEING A PARCEL OF LAND IN SECTION 12 AND 13, TOWNSHIP 41 SOUTH, RANGE 42 EAST, TOWN OF JUPITER, PALM BEACH COUNTY, FLORIDA.

JANUARY, 2003 SHEET 13 OF 22

40

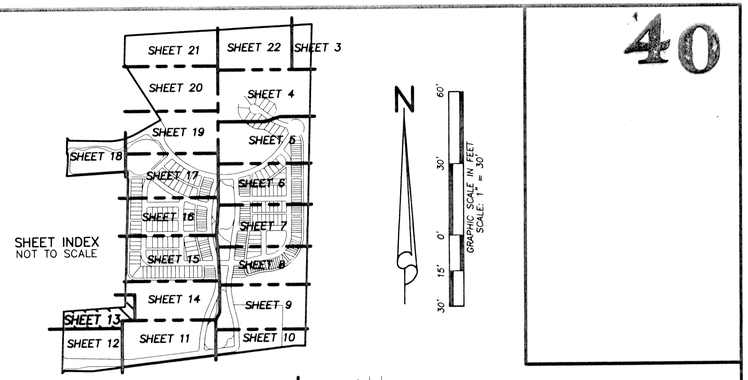

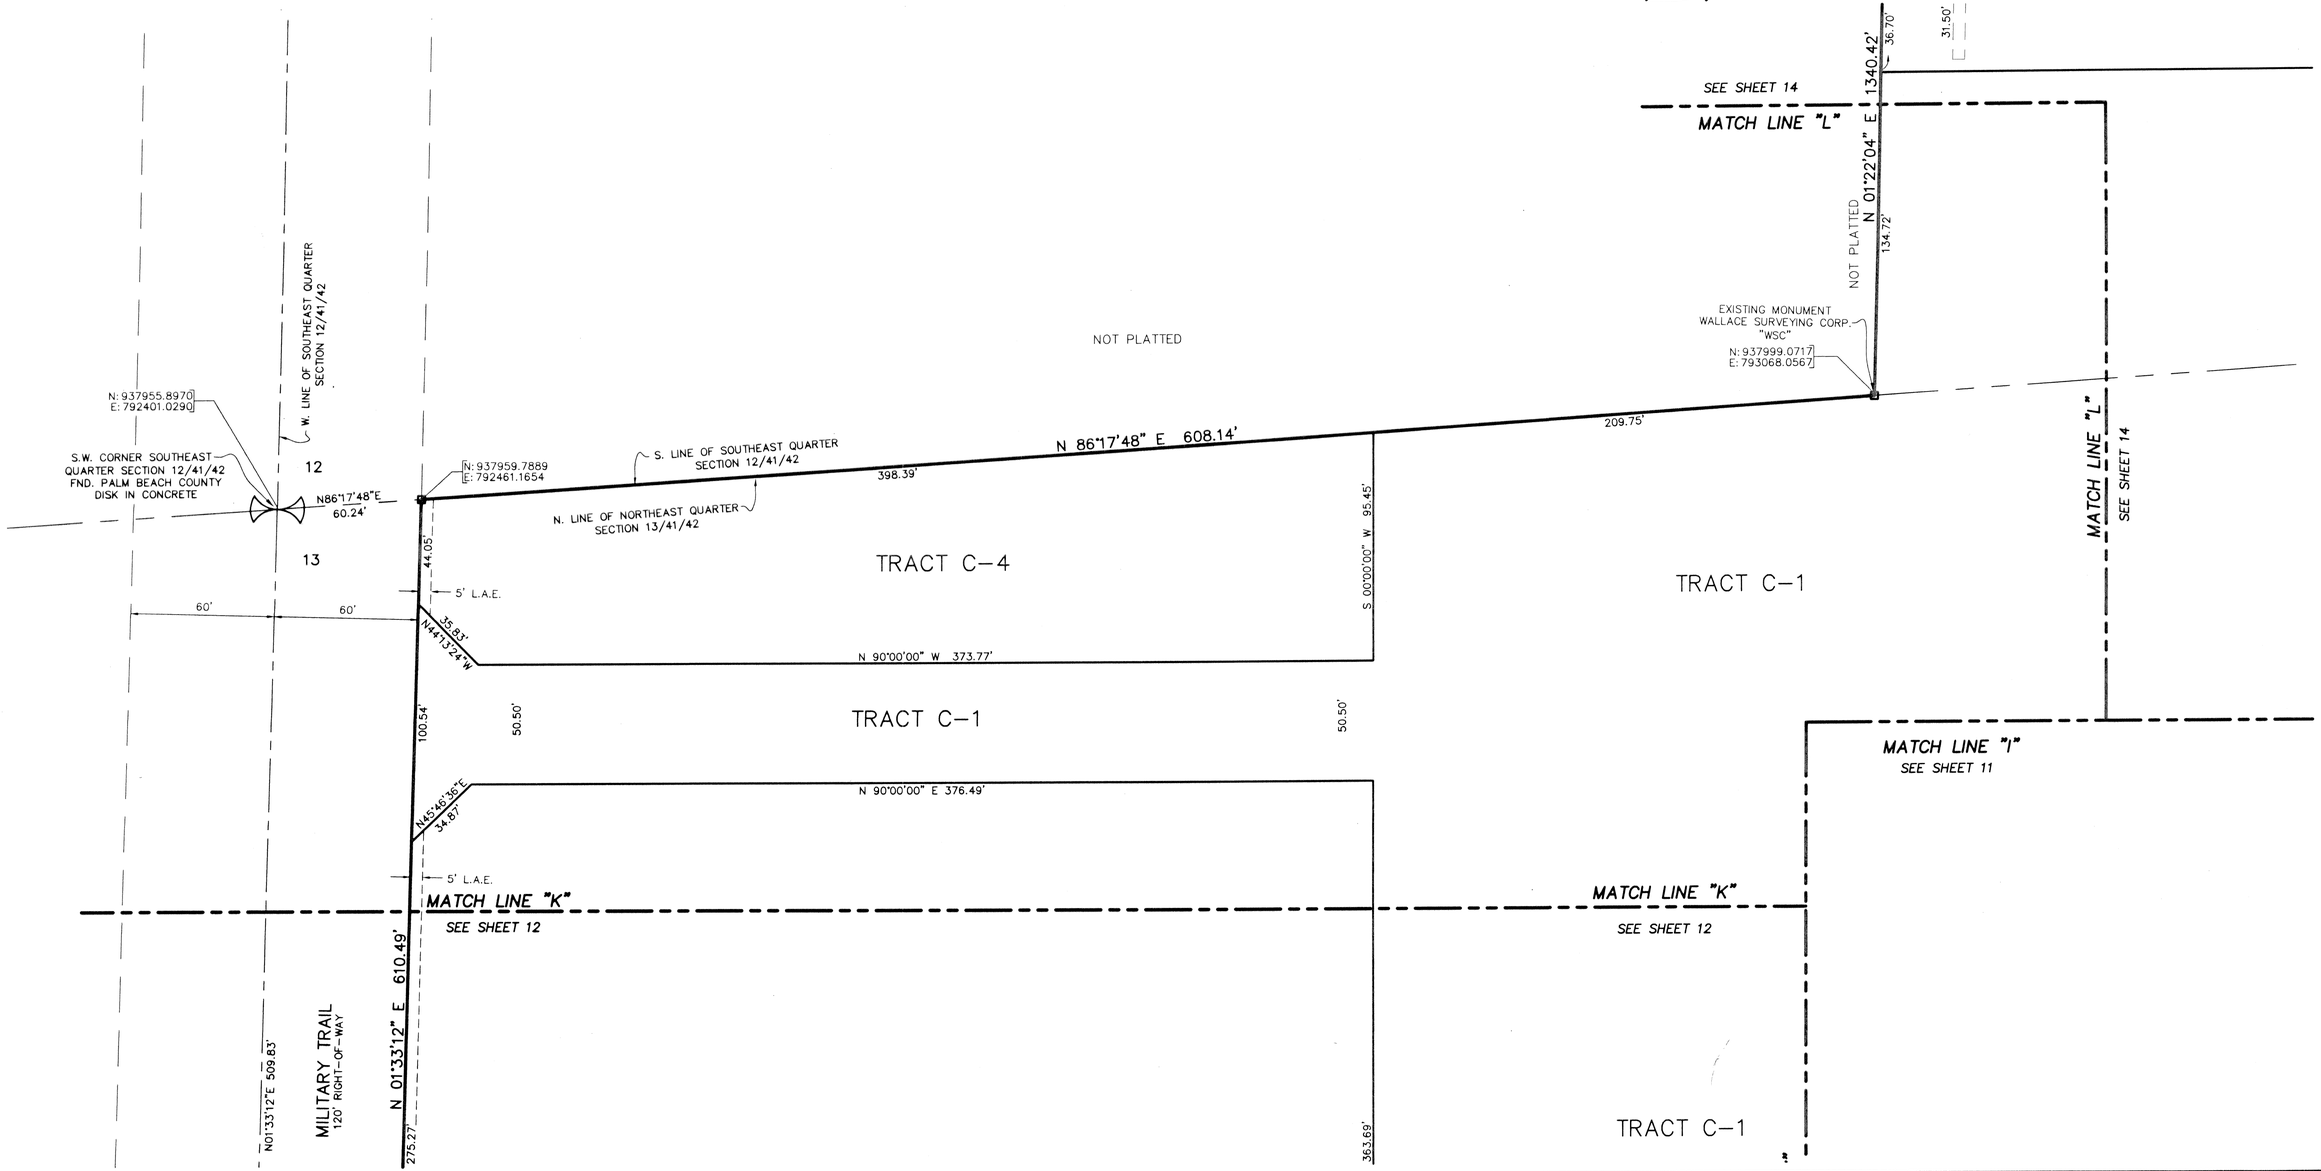

LIDBERG LAND SURVEYING, INC.
LB4431
675 West Indiantown Road, Suite 200, Jupiter, Florida 33458 TEL. 561-746-8454

CAD	K:\AUTOCAD\98-150\1508-306.DWG				
REF	K:\AUTOCAD\				
FLD	B.D.	FB. 000 000 000 000	PG. 00 00 00 00	JOB	98-150-306
OFF	W.D.J.			DATE	01-14-02
CKD	W.D.J.	SHEET 13 OF 22		DWG	D98-150